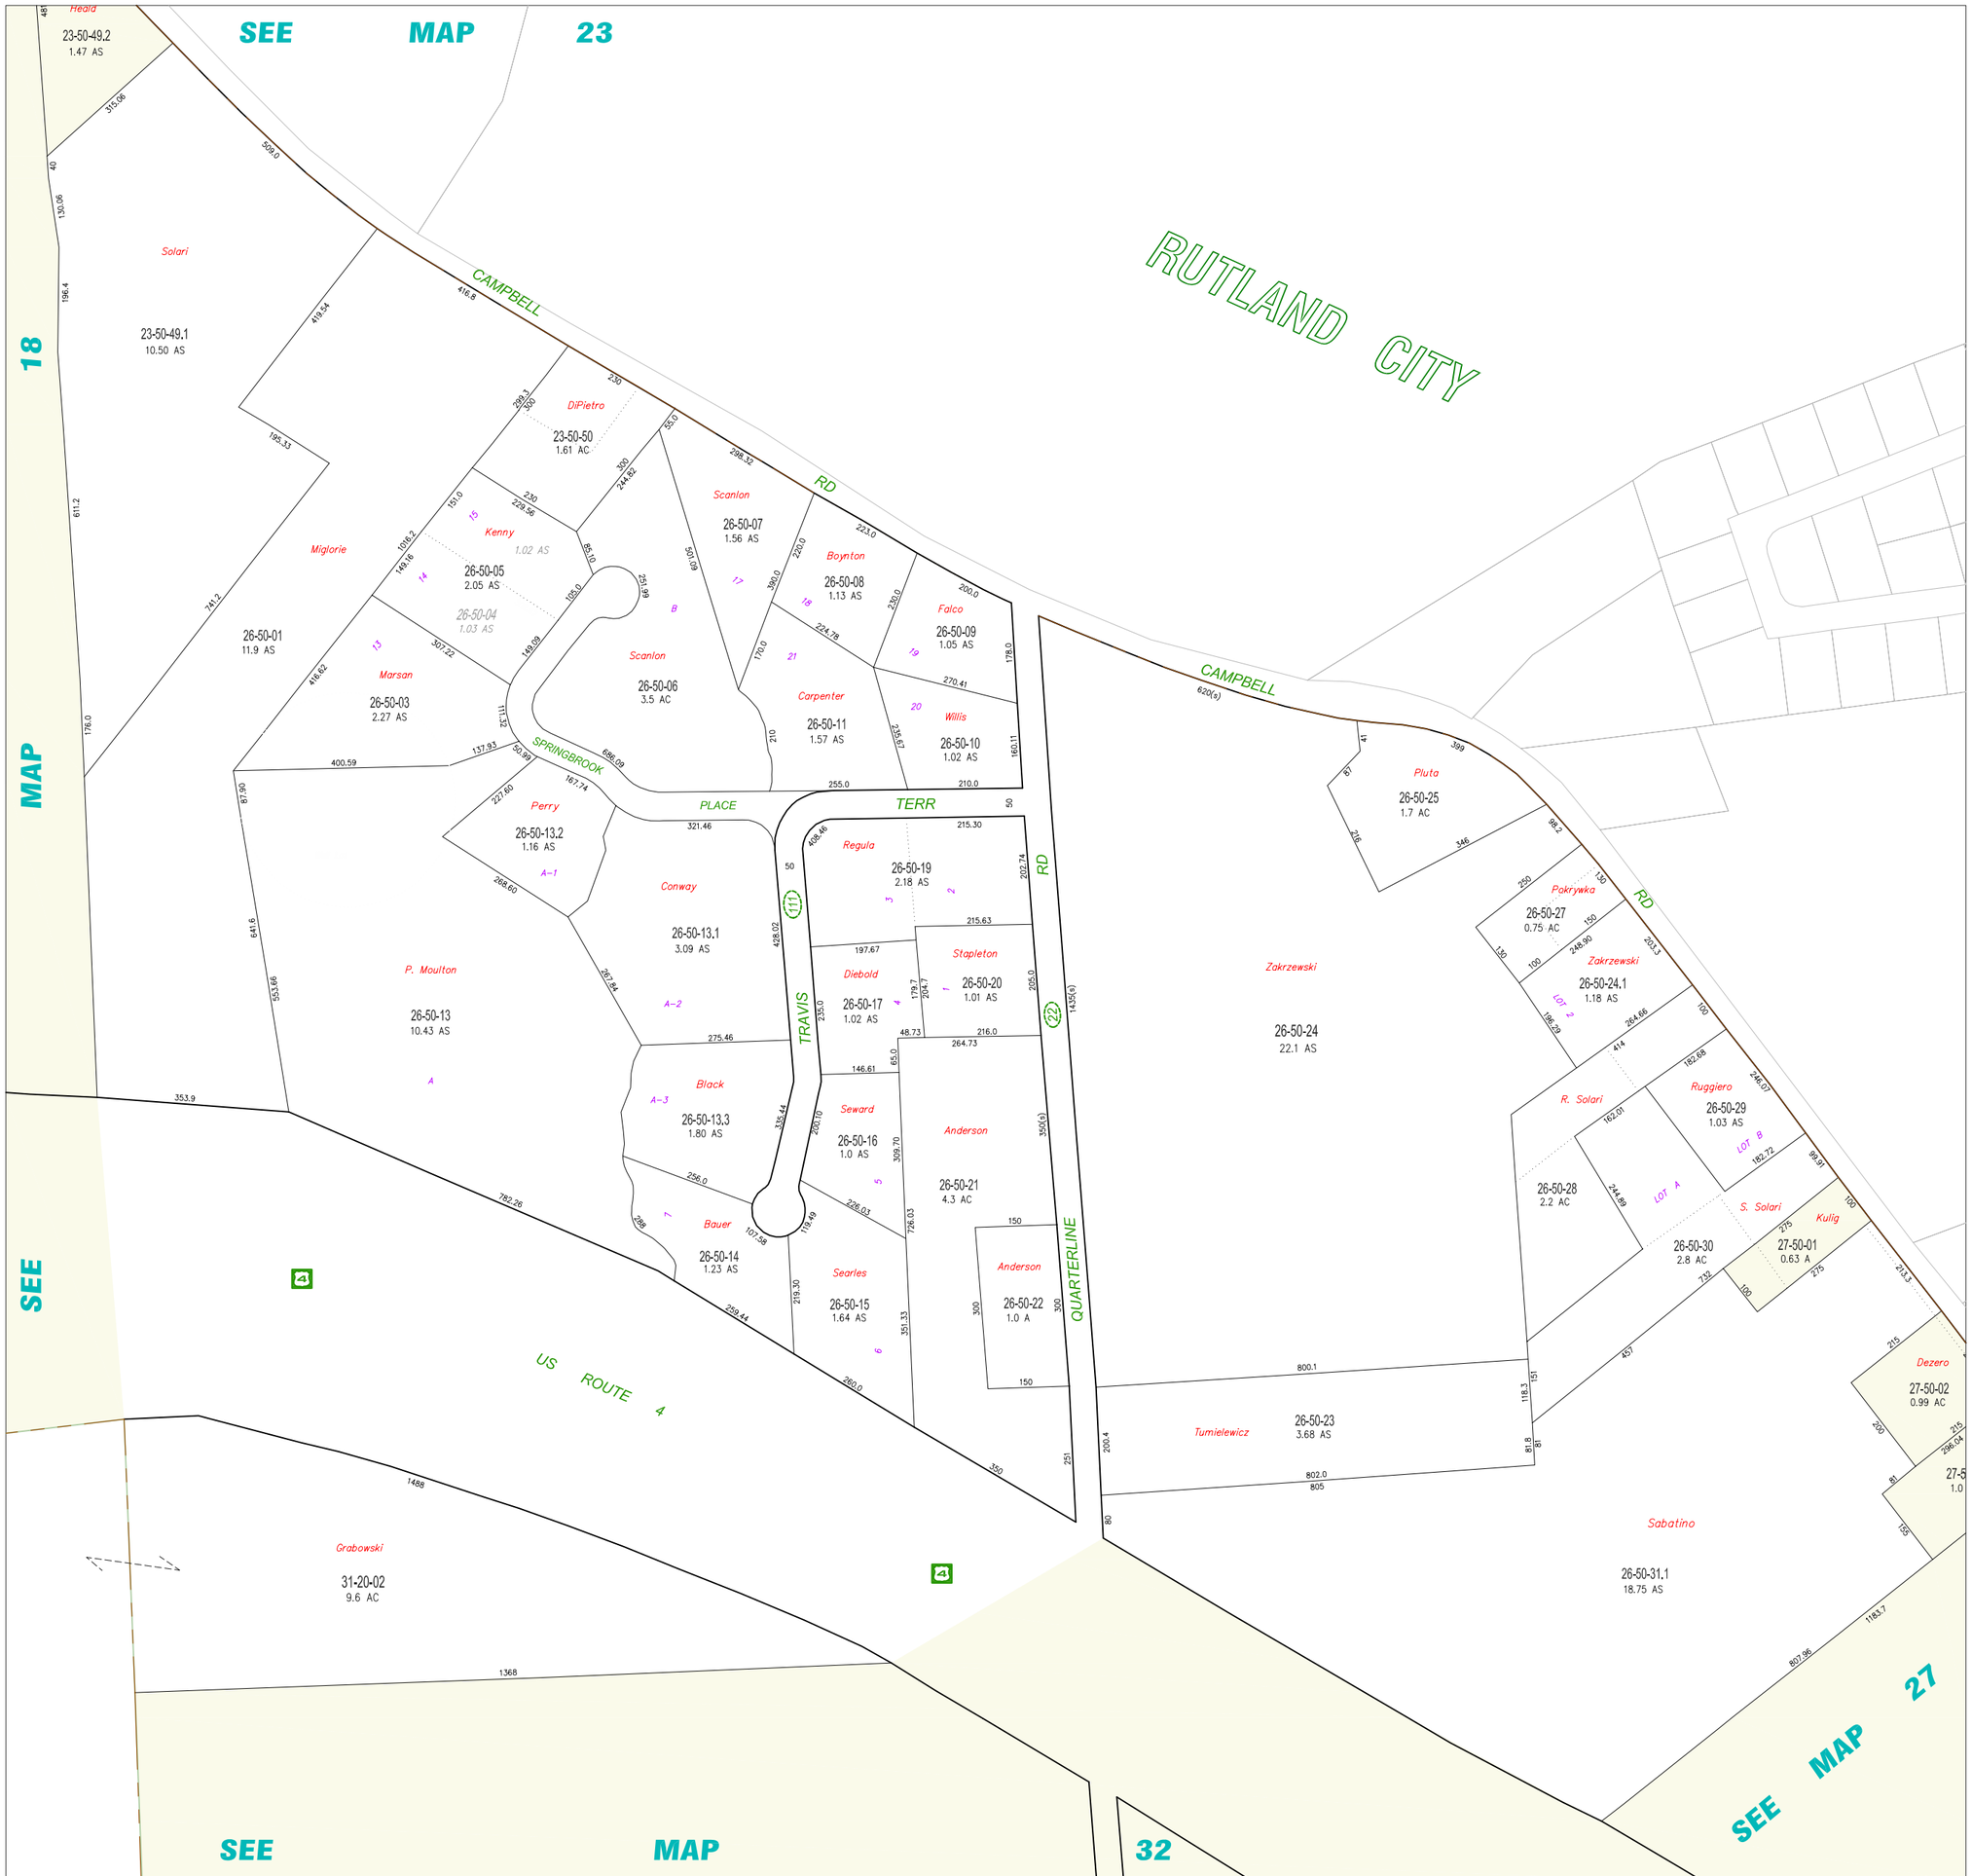

Digital Mapping Prepared By
RUSSELL GRAPHICS
2207 Hopeton Ave.
Raleigh, NC 27614
802-309-8200
www.imapvt.com

This is not a SURVEY...
This Map was prepared from Deeds & Surveys recorded in the Town Clerk's Office. The accuracy of this map is determined by the filed information. ALL INFORMATION IS SUBJECT TO CHANGE.
Copyright 2012 Russell Graphics - All rights Reserved

This Map was prepared using AutoCad Map. All Data meets or exceeds specifications outlined in the Vermont Mapping Guidelines. This Map is the sole property of the Town. Any copy, Paper or Digital, shall not be given without permission from the Town.

LEGEND OF SYMBOLS
7-20-45 Parcel ID Number
500(s) Scaled Dimensions
450.15 Deed/Survey Dim.
Lot 23 Subdivision Lot No.
100 A Deed Acres
100.5 AC. Computed Acres
100.25 AS Surveyed Acres
VT Rte 7
22 Town Rd Number
Property Line
Match Line
Deed Line
Town Line
Railroad Bridge
Water Easement
Property Line
River this Parcel
Rutland Town Land
Common Ownership Lot Line
Private R.O.W.

NORTH

0 50 150 250
Scale in Feet

Map Index
22 23
18 27
32

PROPERTY MAP OF RUTLAND VERMONT

April 2012

MAP 26